DRIVE WAY

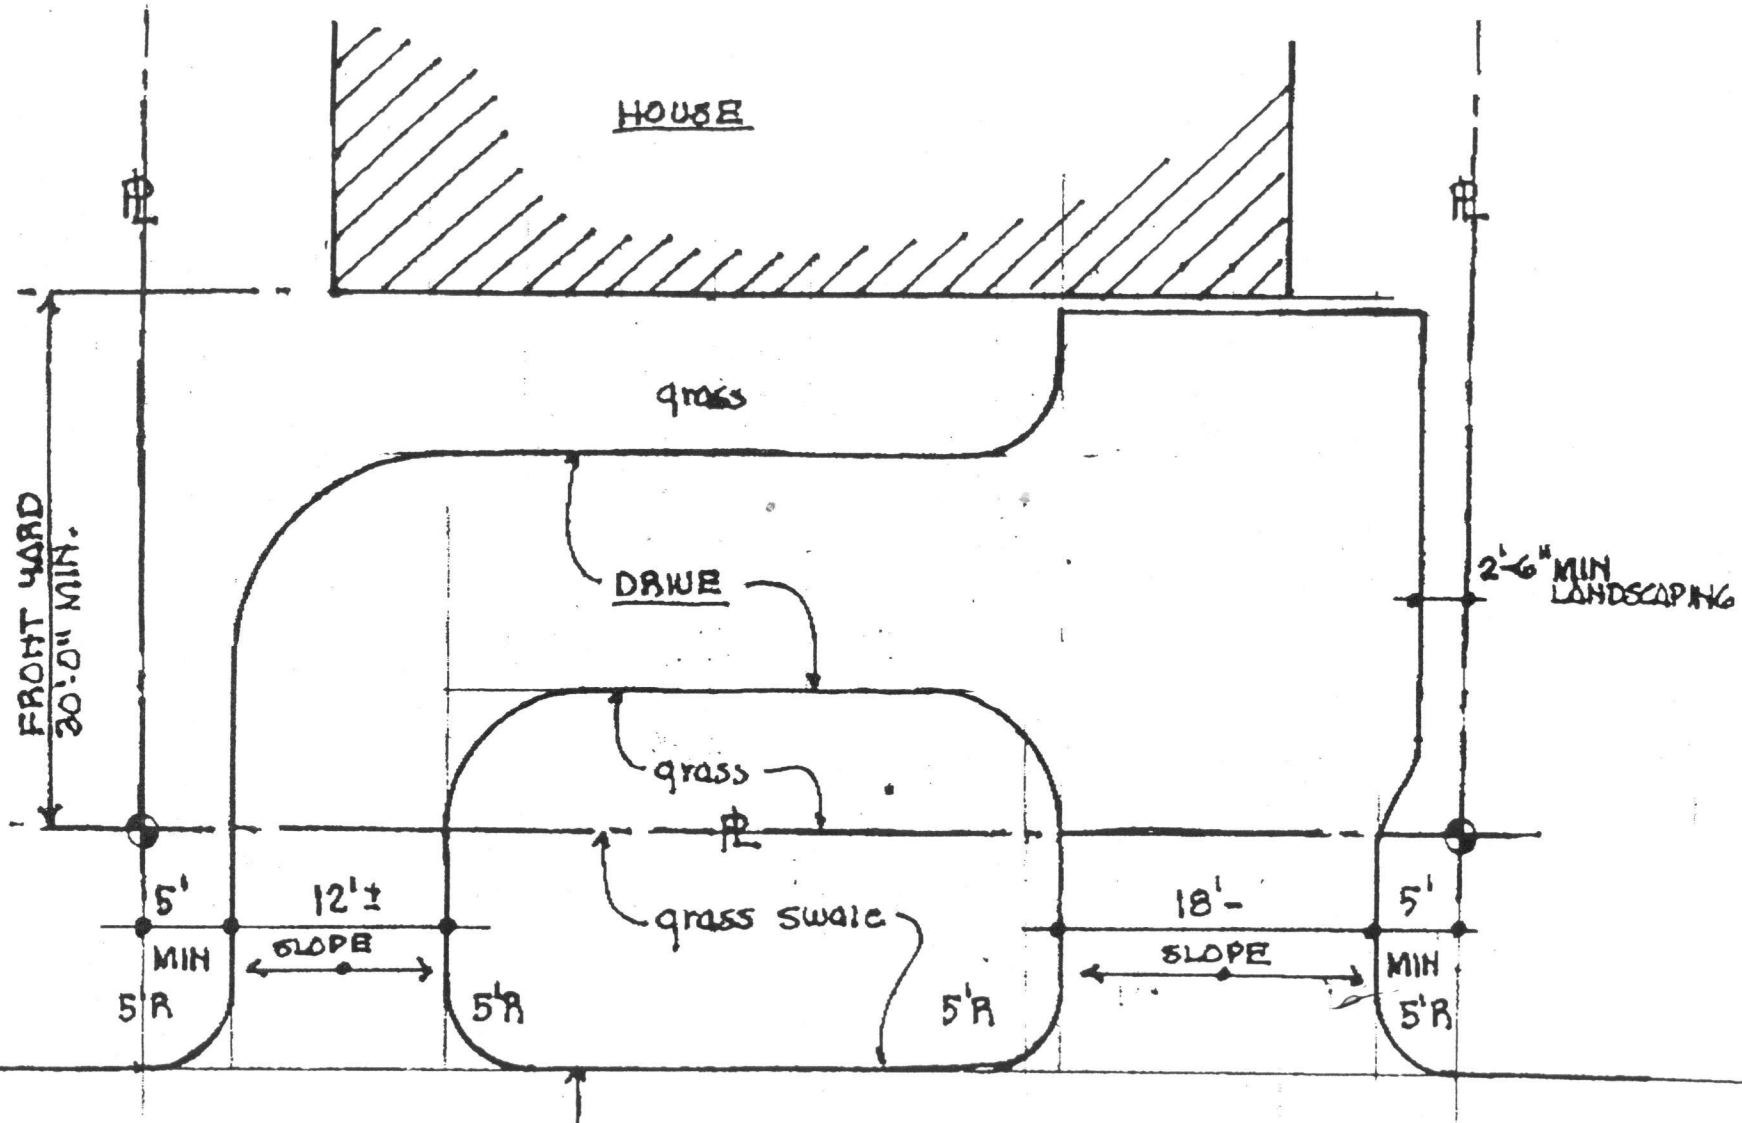

DRIVE IN SWALE TO BE MAX. 30' PER FRONTAGE MAX.

DRIVE IN YARD TO BE 40% MAX. OF FRONT YARD

10-21-03